"A1"

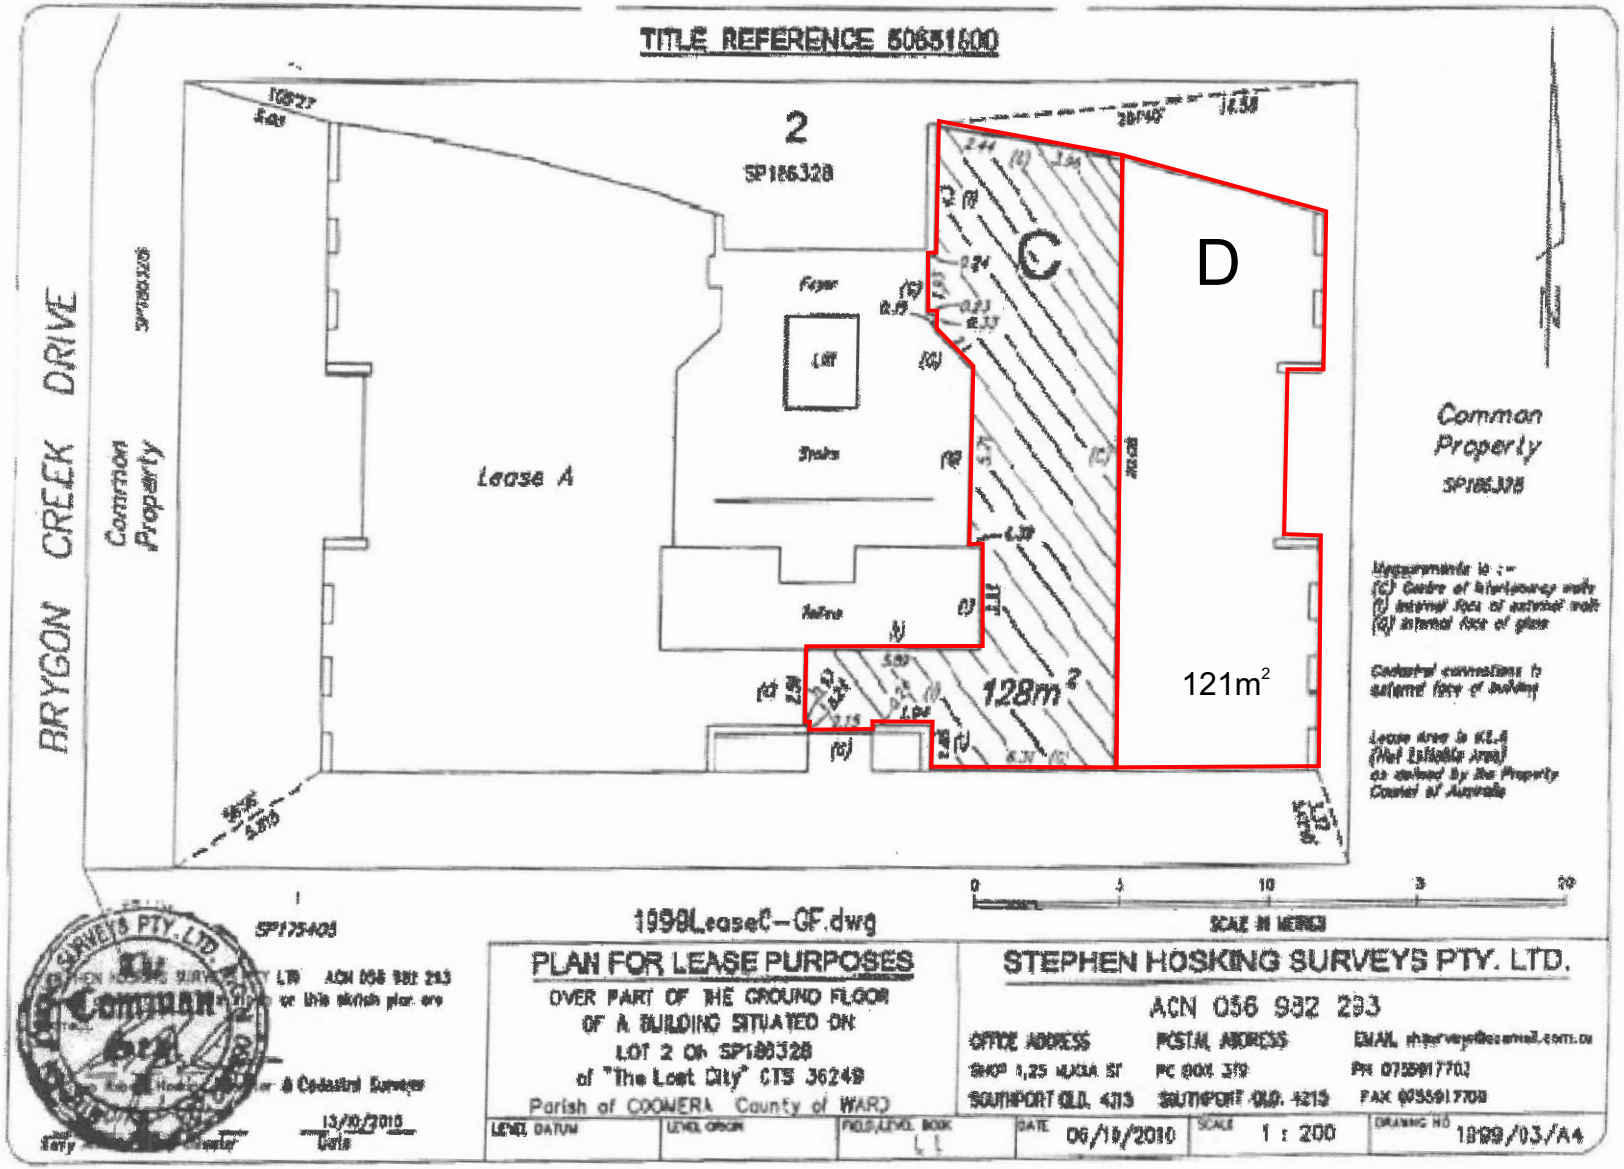
TITLE REFERENCE 50651600
2
SP186328
C
D
Foyer
Lift
Stairs
Lease A
Common Property
SP186328
BRYGON CREEK DRIVE
Common Property
SP186328
128m²
121m²
SP175405
1999LeaseC-GF.dwg
SCALE IN METRES
PLAN FOR LEASE PURPOSES
OVER PART OF THE GROUND FLOOR
OF A BUILDING SITUATED ON
LOT 2 ON SP186328
of "The Lost City" CTS 36249
Parish of COOMERA County of WARD
STEPHEN HOSKING SURVEYS PTY. LTD.
ACN 056 982 293
OFFICE ADDRESS
SHOP 1,25 MUSIA ST
SOUTHPORT QLD. 4215
POSTAL ADDRESS
PO BOX 319
SOUTHPORT QLD. 4215
EMAIL shsurveys@ozemail.com.au
PH 07 5591 7701
FAX 07 5591 7708
LEVEL DATUM
LEVEL ORIGIN
FIELD LEVEL BOOK
DATE 06/10/2010
SCALE 1 : 200
DRAWING NO 1999/03/A4
13/10/2010